intelligen.energy

ABQ RFP – Alamosa Center
Site Plan and Elevations

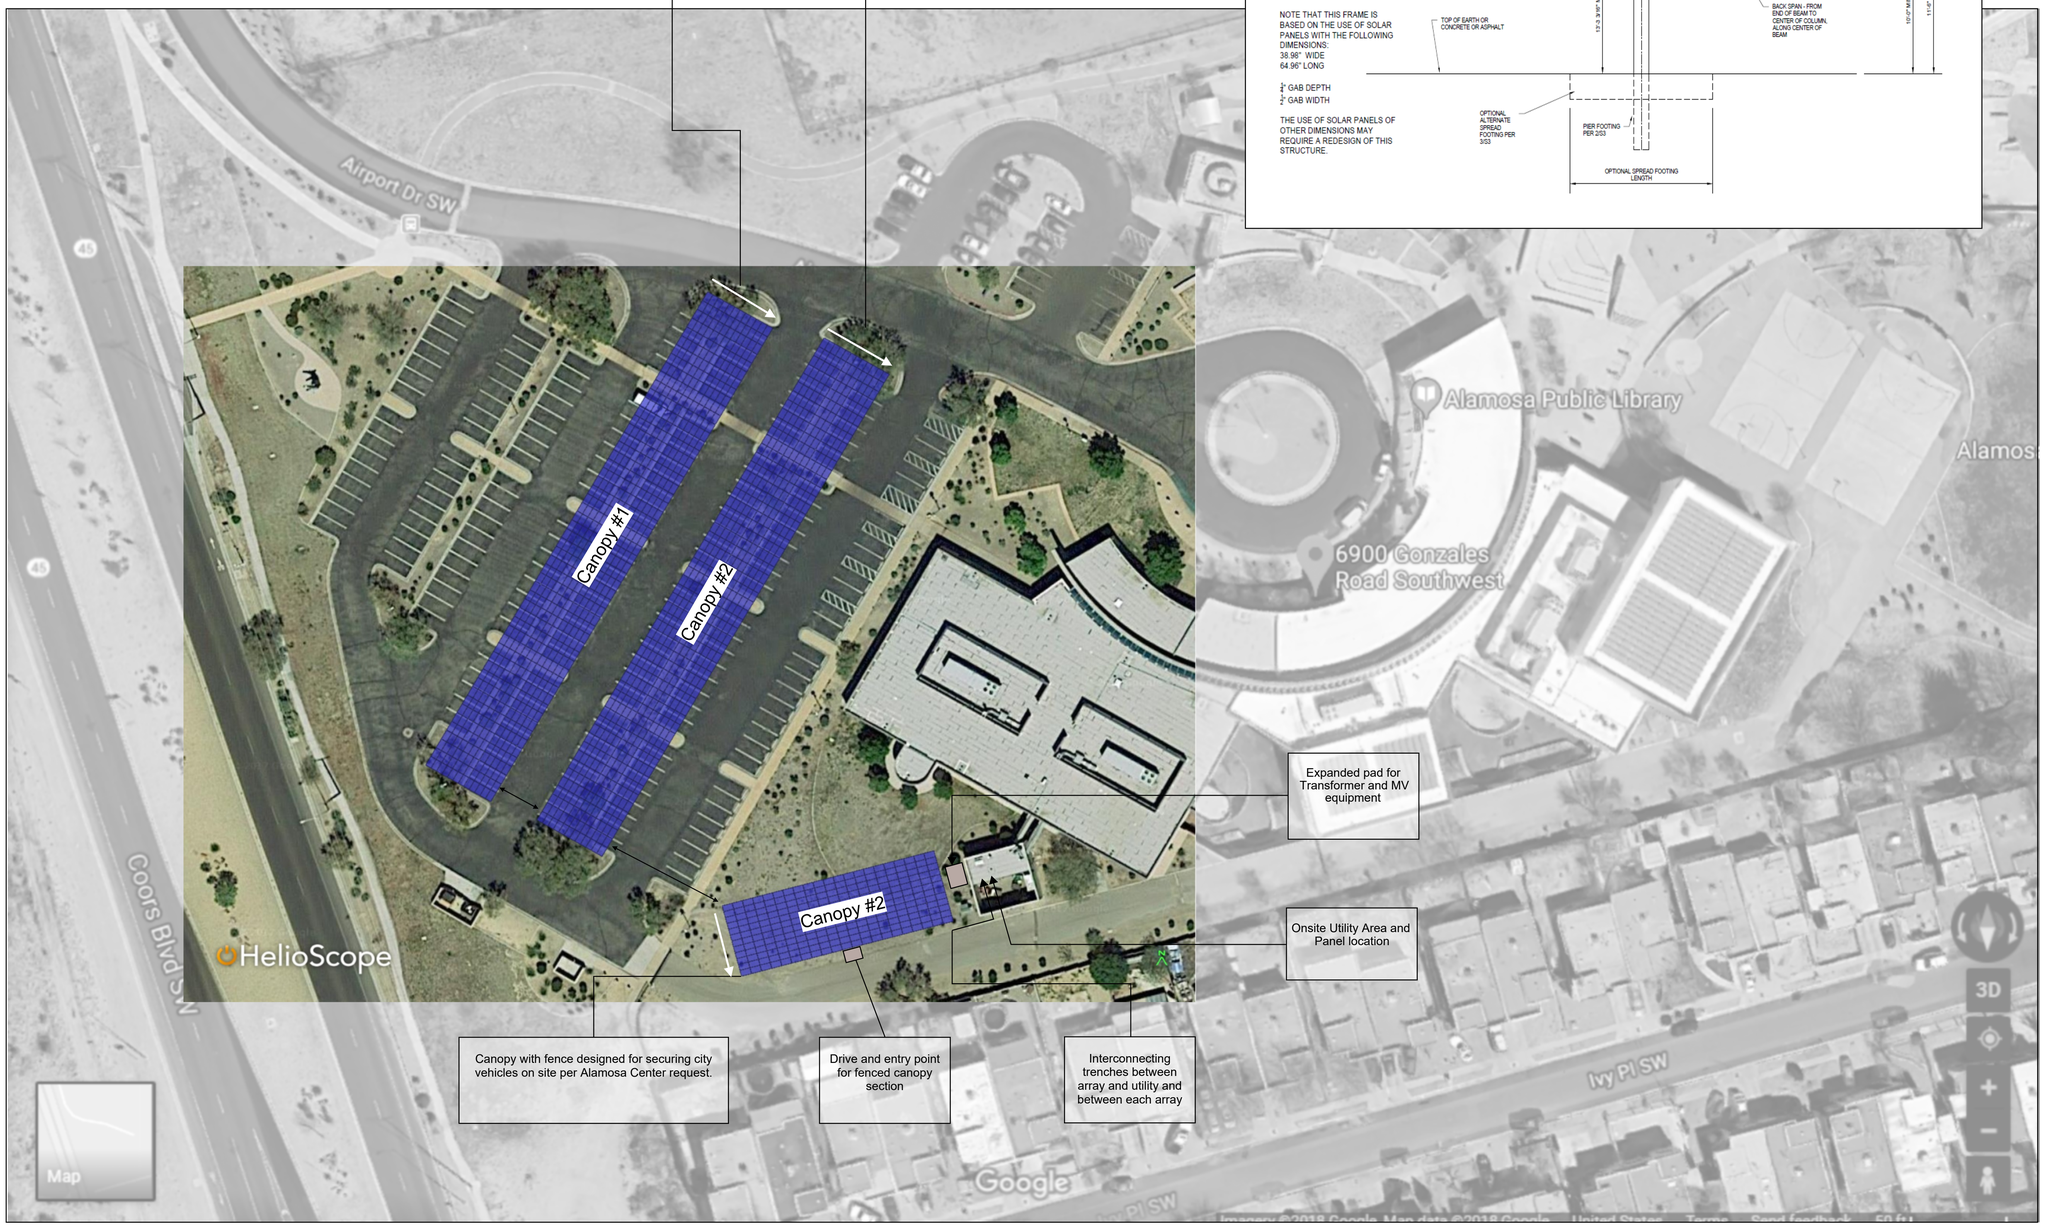

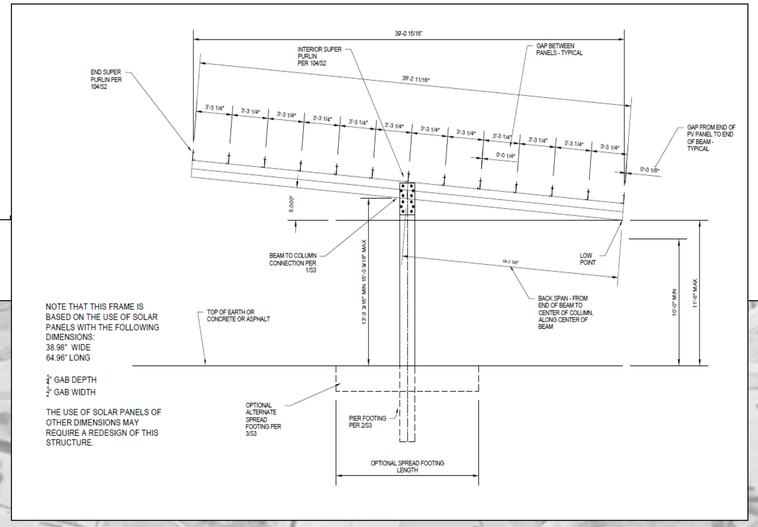

AKAL GLOBAL

Preliminary Site Plan

Alamosa Center
6900 Gonzales Rd SW
Albuquerque, NM

Contact: Kamil Pianka
K.pianka@intelligen.energy
508-677-1899

Scale: NA

Notes: Preliminary design only. All locations subject to city approval, permitting requirements, and complete engineering.

Canopy 1,2 & 3 are tilting toward South East as indicated by the arrow.

Equipment Schedule:

Panels: SLA-X 295 BiFacial (60 Cell) (1560)

Racking: BAJA SSS Full Cantilever T

Inverters: SolarEdge 3 Phase 33.3 kW (13)

Optimizers: SolarEdge P8 Series (785)

460.2 kW DC / 432.9 kW AC
Canopy Style Array
No ESS